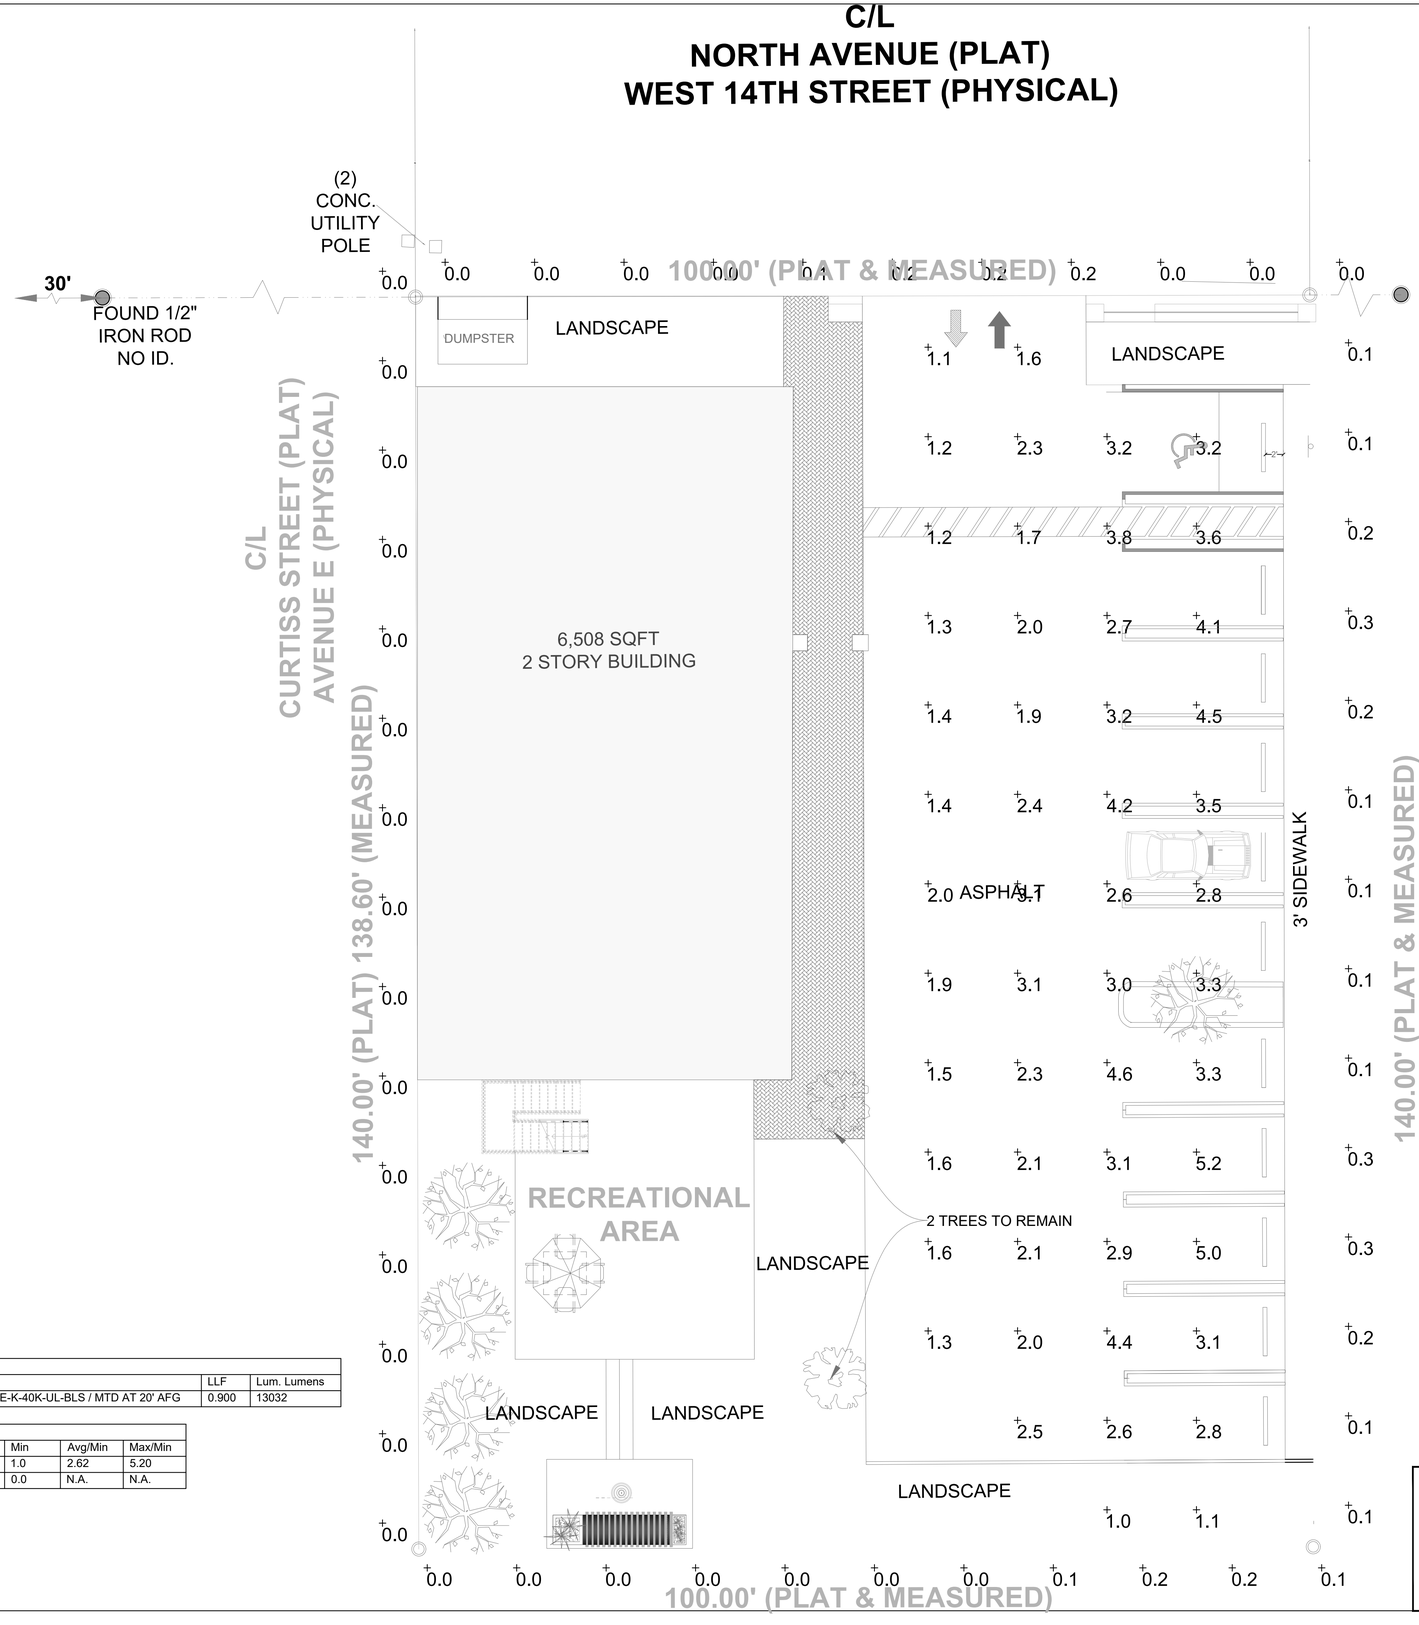

PHOTOMETRICS PLAN
SCALE 1/8" = 1'-0"

Luminaire Schedule					
Symbol	Qty	Label	Description	LLF	Lum. Lumens
	2	SA	CREE LTG#: OSQ-A-4ME-K-40K-UL-BLS / MTD AT 20' AFG	0.900	13032

Calculation Summary							
Label	CalcType	Units	Avg	Max	Min	Avg/Min	Max/Min
PARKING AREAS	Illuminance	Fc	2.62	5.2	1.0	2.62	5.20
PROPERTY LINE	Illuminance	Fc	0.04	0.3	0.0	N.A.	N.A.

REVISIONS	BY

MEDICAL BUILDING
RIVIERA BEACH, FL

NADER GOUBRAN, ARCHITECT
217 GAZETTA WAY, WEST PALM BEACH, FL 33413
P : 561-644-3784 F : 561-296-7866 N_GOUBRAN@MSN.COM
LICENSE NUMBER AR-0097801
ARCHITECT

DATE: 2/26/20
SCALE: 1/8"=1'-0"

SHEET
PH-1

PREMIER
CONSULTING ENGINEERS, LLC
MECHANICAL | ELECTRICAL | PLUMBING
ENGINEERING + CONSULTING
COA # 29969
2799 NW 2ND AVE, SUITE H-202, BOCA RATON, FL 33431
PH: 561.672.7344 | FAX: 561.892.7700
EMAIL: MEP@PREMIER-ENGINEERS.COM

KAMAL AL HALABI LICENSE No 63970 STATE OF FLORIDA PROFESSIONAL ENGINEER